


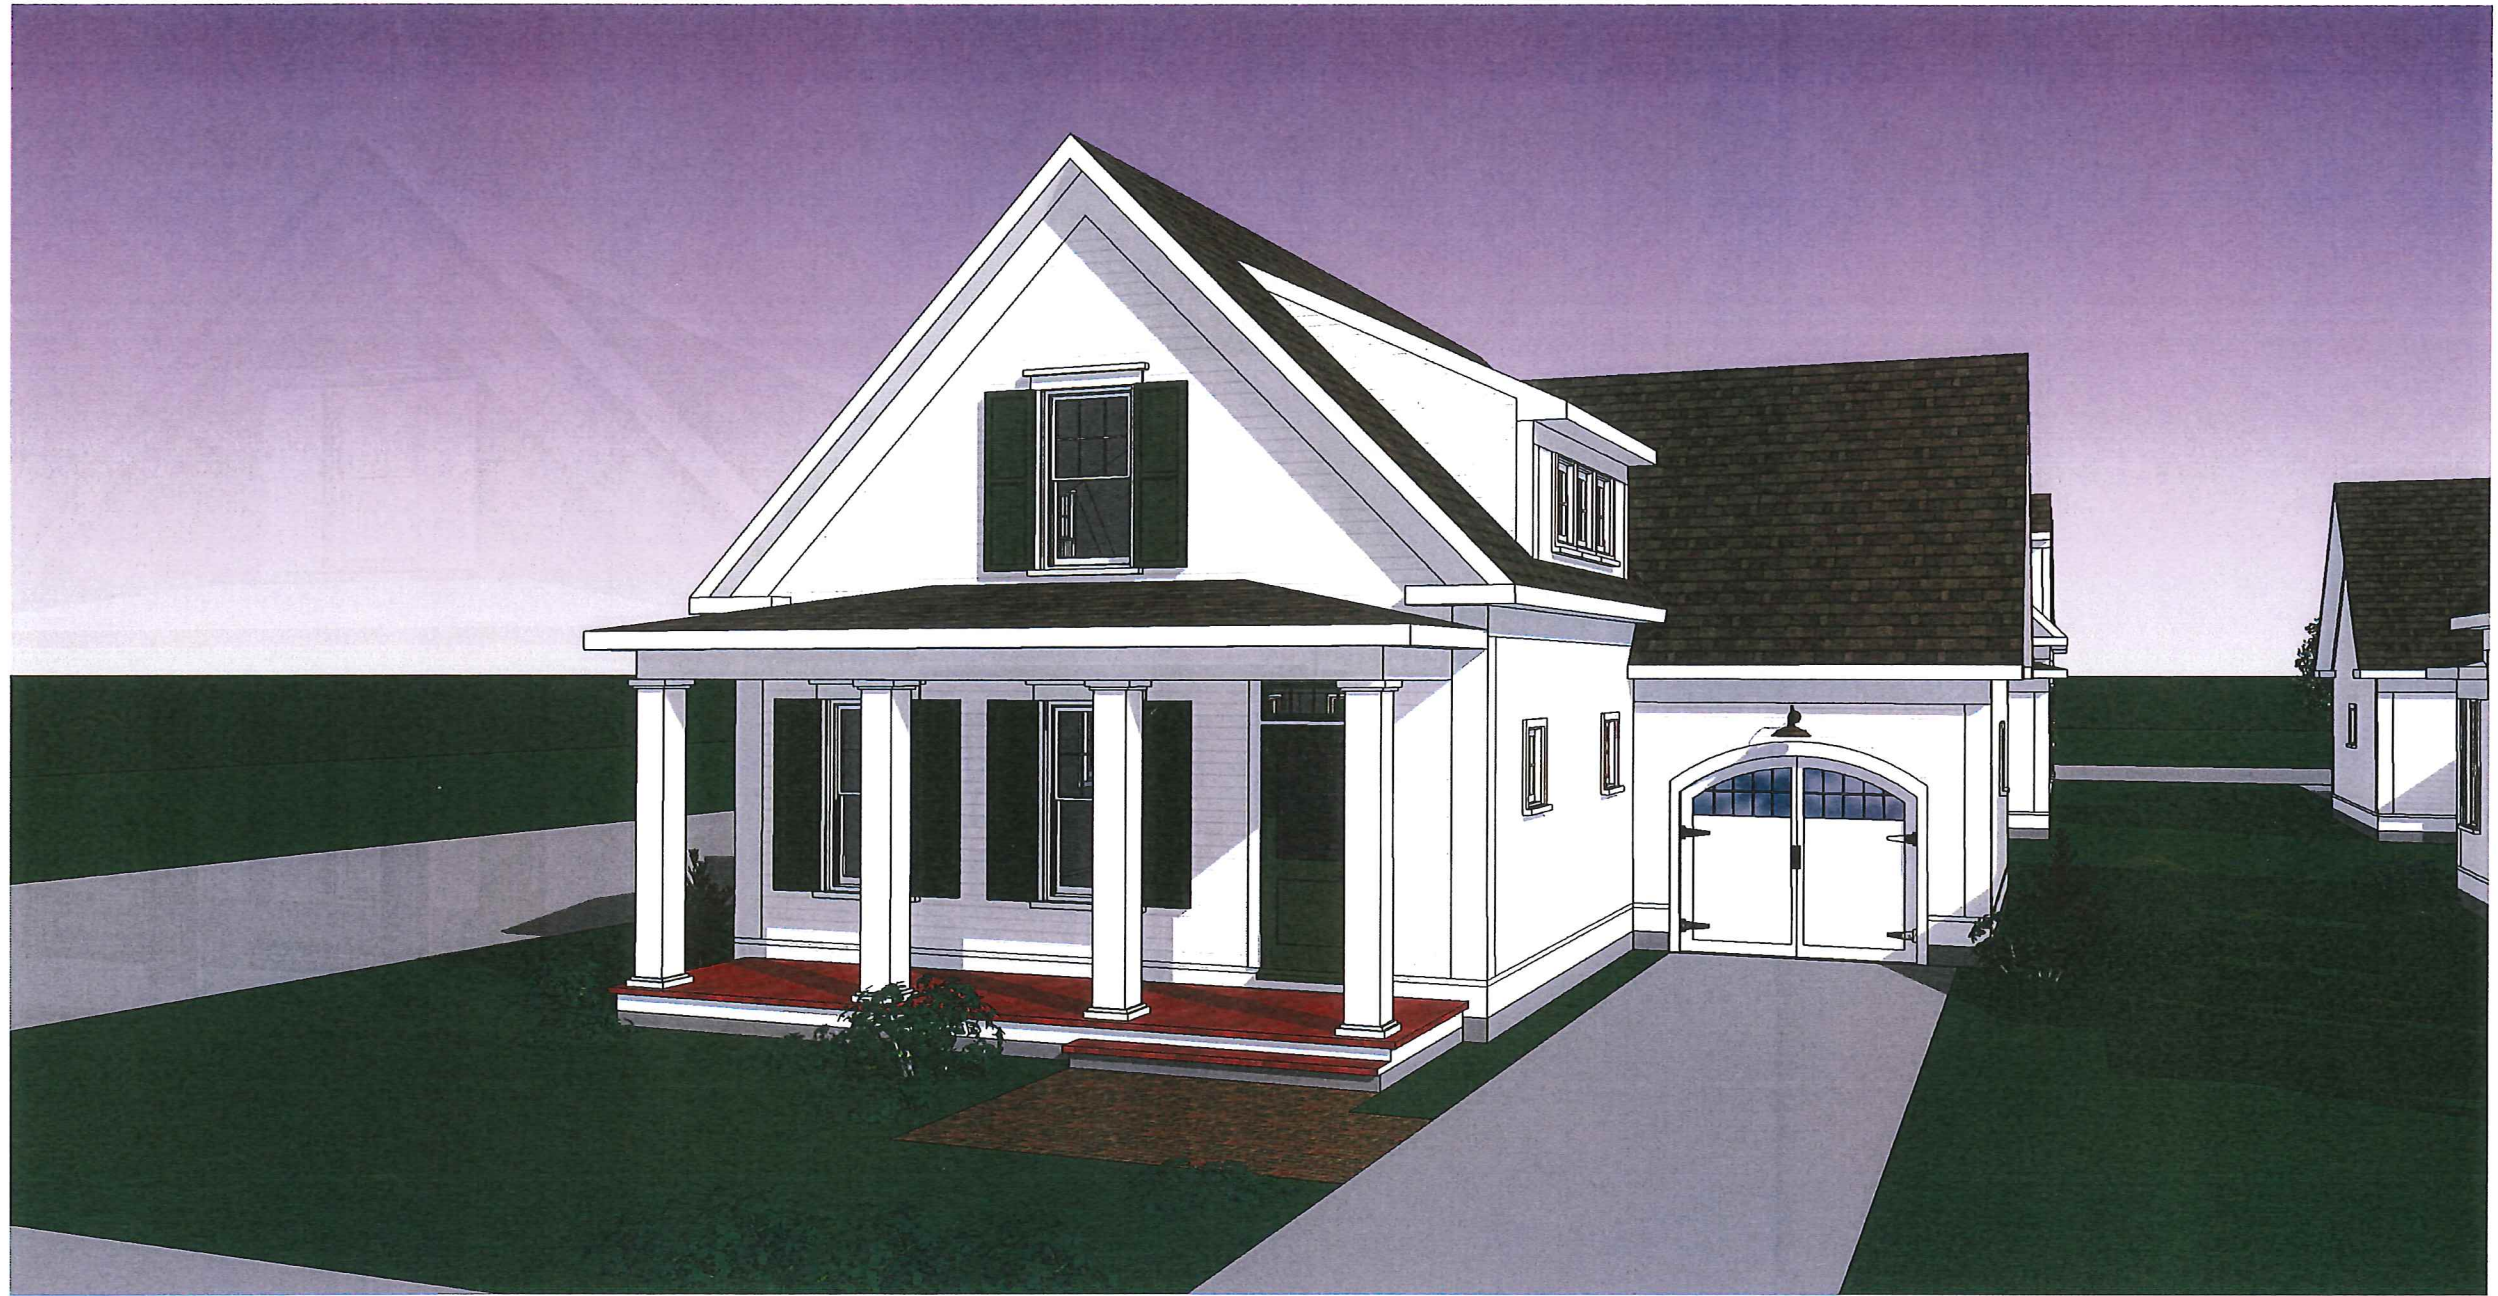

 JAD DESIGN GROUP INC.

The Stabile Companies

Peterborough - Vine Street

Custom Home Builders

A 1.0

CONTRACTOR TO VERIFY
ALL DIMENSIONS AND
STRUCTURAL MEMBERS
PRIOR TO STARTING
CONSTRUCTION. BUILDING
IS TO MEET OR EXCEED
ALL APPLICABLE LOCAL
BUILDING CODES.



JAD DESIGN GROUP INC.
P.O. BOX 728 AMHERST, NH 03031
PHONE: (603) 578-1330
FAX: (603) 578-1332

Job : 2625_3
Ref :
Date: 2/16/16
Rev :


The Stable Companies
Peterborough, NH

Custom Residence
Custom Homes


Exterior Elevations
Scale : 1/8" = 1'-0"



Left Side Elevation

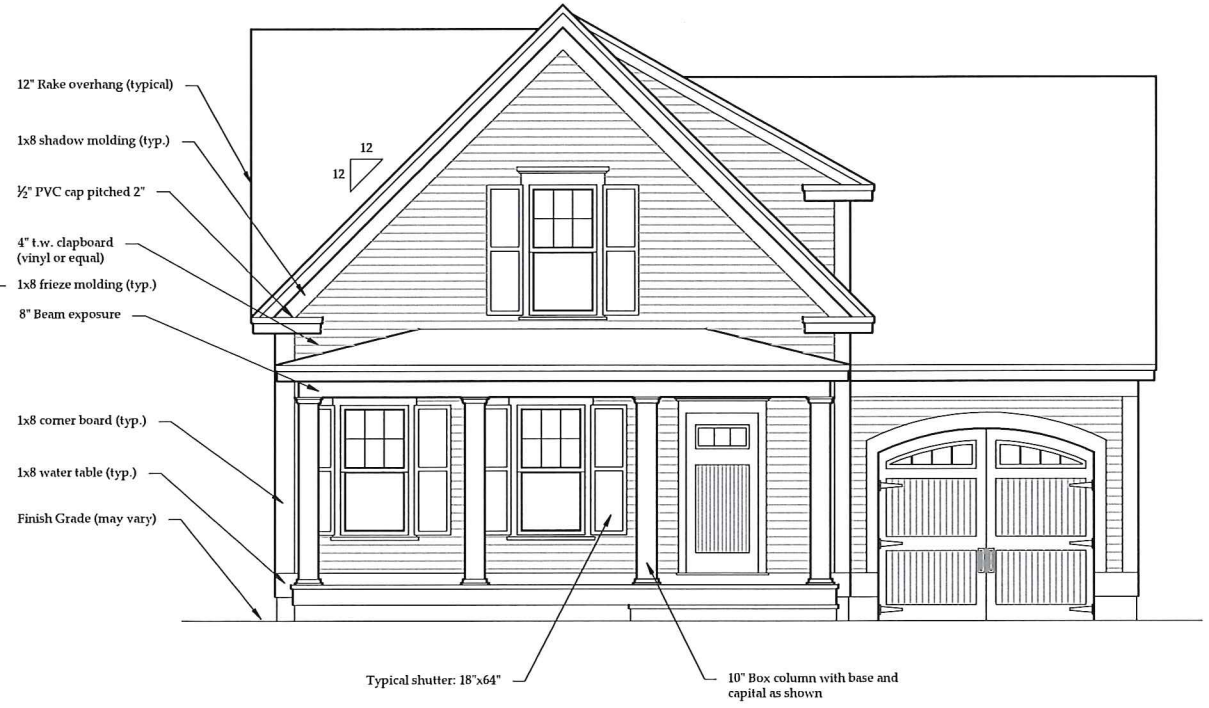

Front Elevation

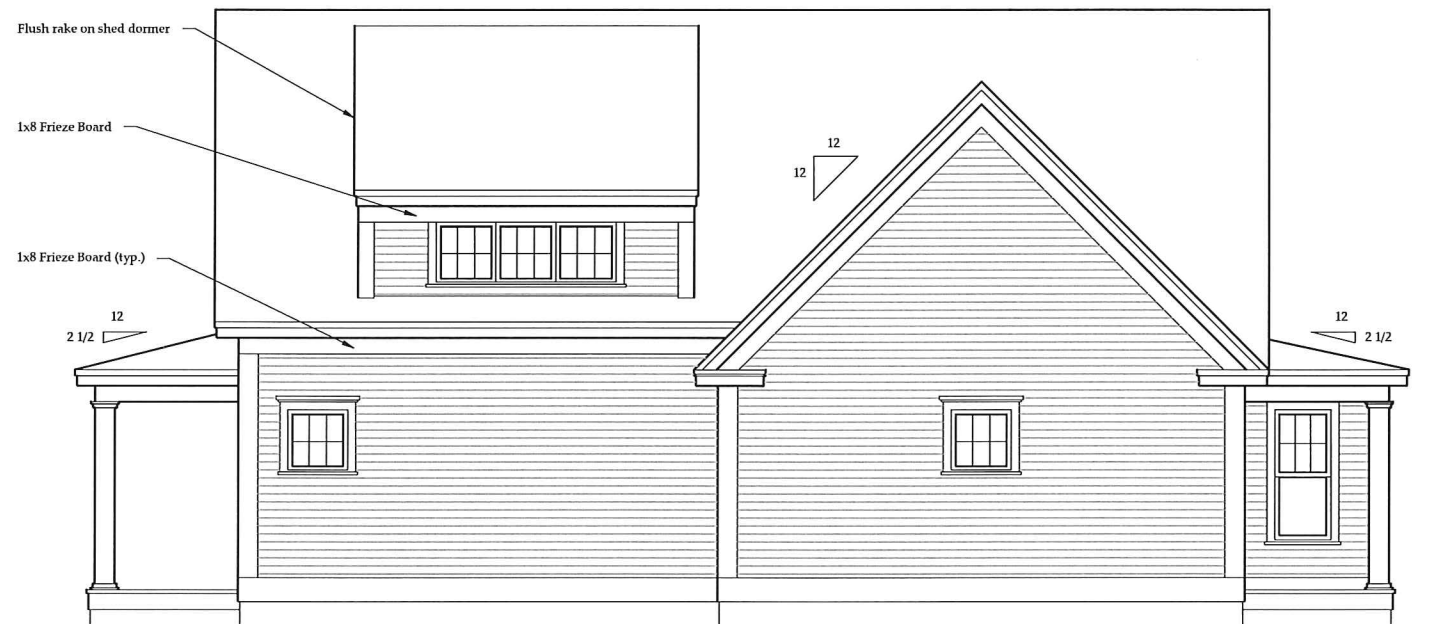


 Right Side Elevation




 Rear Elevation

The Stable Companies
Peterborough, NH

Custom Residence
Custom Homes

Exterior Elevations
Scale: 1/8" = 1'-0"

SHEET
A-2.2


© COPYRIGHT 2011
JAD DESIGN GROUP INC.

Job: 2625_3
Ref:
Date: 2/16/16
Rev:

JAD DESIGN GROUP INC.
P.O. BOX 728 AMHERST, NH 03031
PHONE: (603) 578-1330
FAX: (603) 578-1332




CONTRACTOR TO VERIFY
ALL DIMENSIONS AND
STRUCTURAL MEMBERS
PRIOR TO STARTING
CONSTRUCTION. BUILDING
DESIGN GROUP INC.
ALL STATE AND LOCAL
BUILDING CODES.

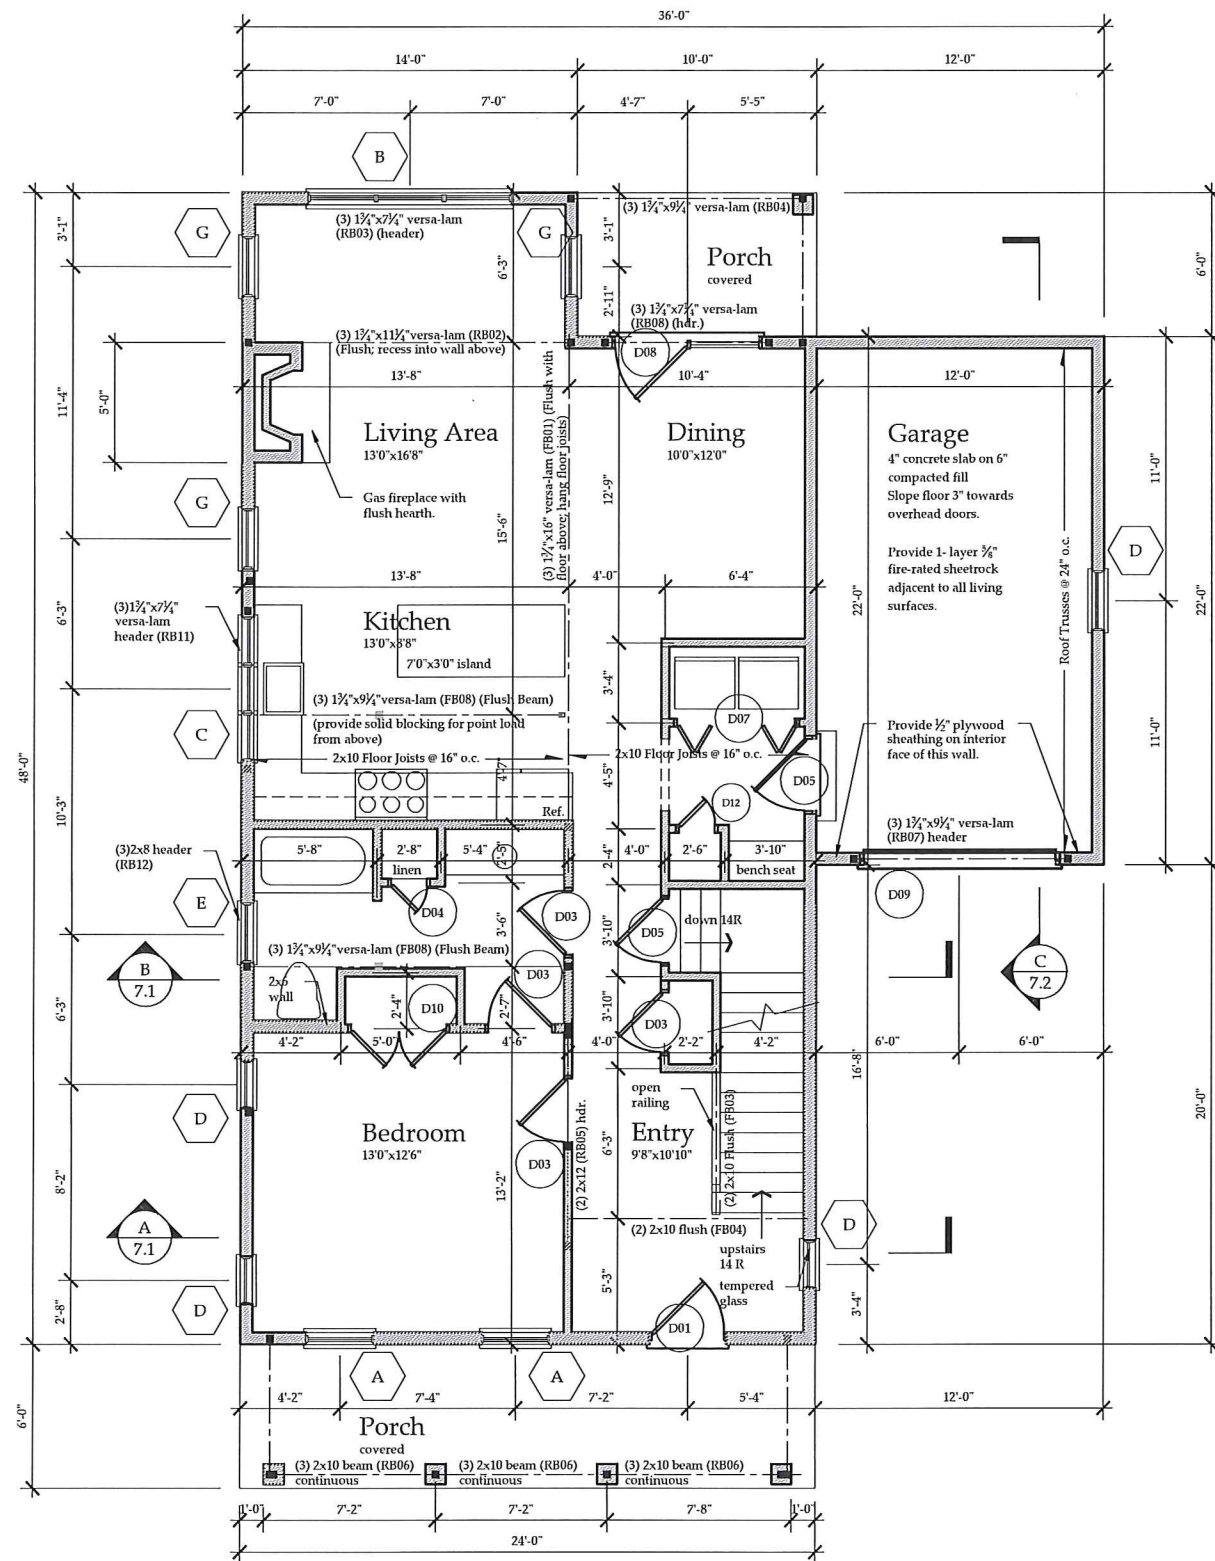

Main Floor Plan

Notes :

1. 8'-0" Wall Height.
2. All interior door headers to be 2-2x8 unless otherwise noted.
3. All exterior window & door headers to be 3-2x8 unless otherwise noted.
4. Refer to Engineering Beam Cals for beam posting and connection requirements.
5. All window heads @ 7'0" A.F.F. unless otherwise noted.
6. All window sills greater than 6'0" above finish grade must be 2" above finish floor (unless provided for by window guard)

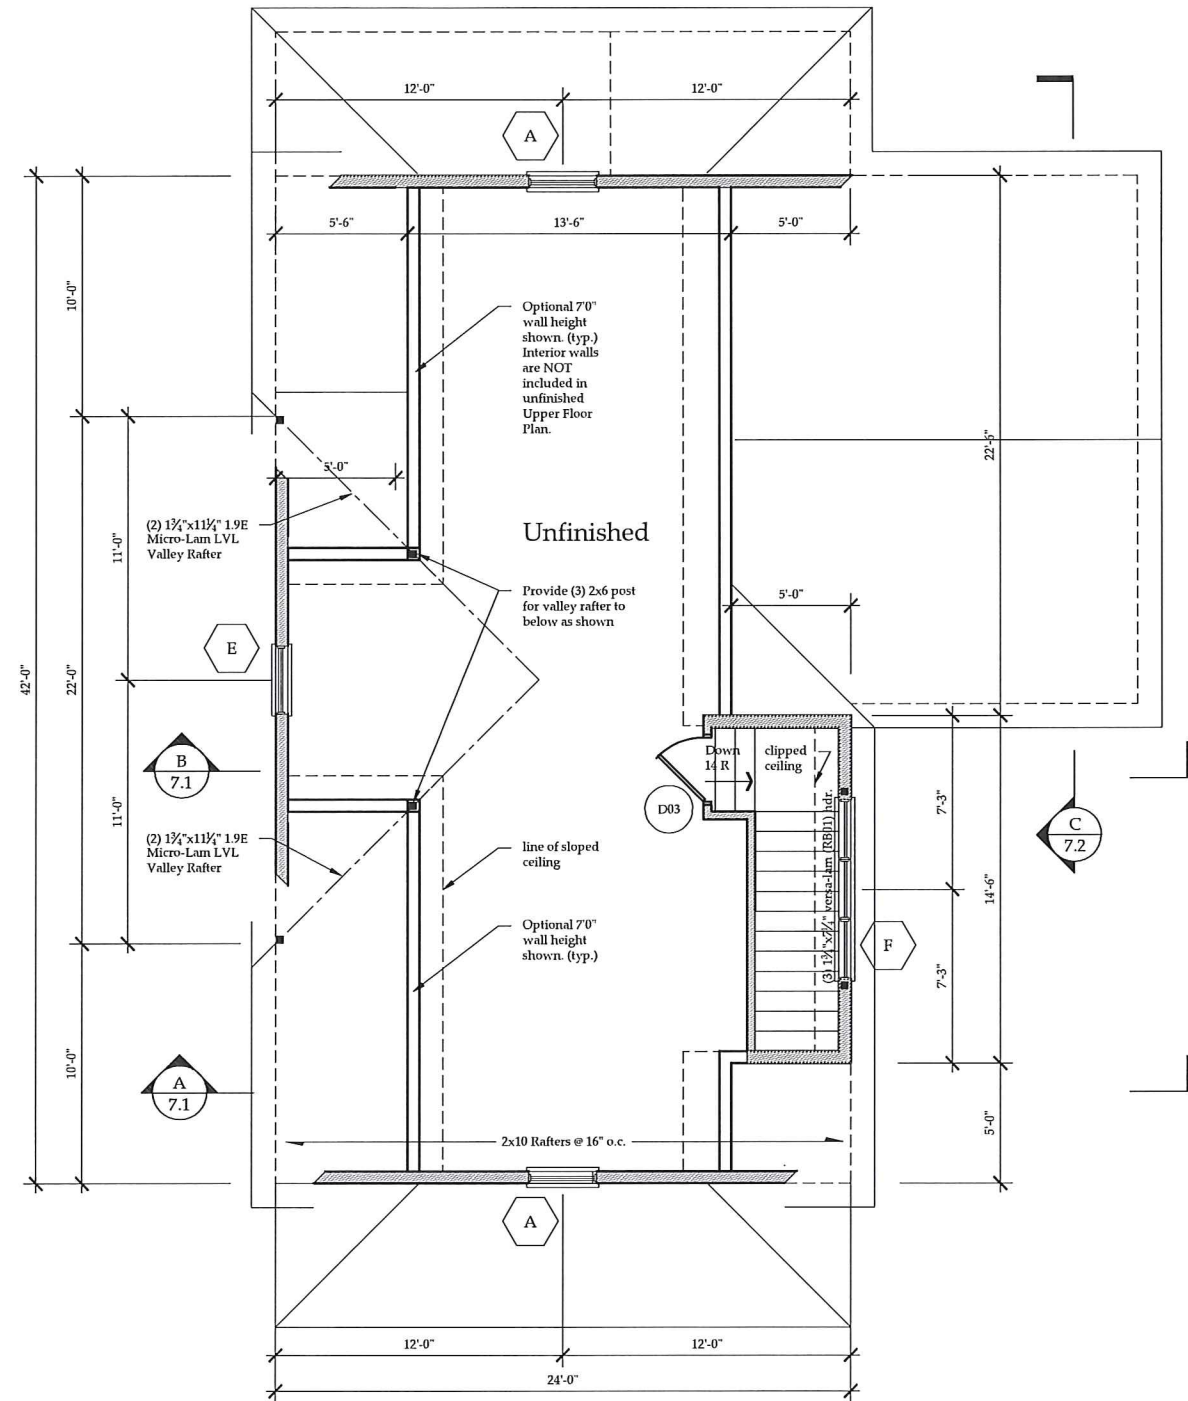

Upper Floor Plan

Notes

1. 8'-0" Ceiling height.
2. All interior door headers to be 2-2x8 unless otherwise noted.
3. All exterior window headers to be 3-2x8 unless otherwise noted; headers to be flush w/ ceiling joists.
4. Window head heights to be @ 7'-5" A.F.F. (unless otherwise noted); window sills to be 2'-0" A.F.F. as per code requirement.
5. Provide 22"x30" (minimum) scuttle hole access to attic as per code requirement.
6. Refer to Engineering Beam Calcs for beam posting and connection requirements.

The Stabile Companies
Peterborough, NH

Custom Residence
Custom Homes

Floor Plans
Scale: 1/8" = 1'-0"
1092 square feet M

SHEET
A-3.1

© COPYRIGHT 2016
JAD DESIGN GROUP INC.

JAD DESIGN GROUP INC.
P.O. BOX 728 AMHERST, NH 03031
TELEPHONE (603) 550-1000

Job : 2625_3
Ref :
Date: 3/8/16
Rev :

CONTRACTOR TO VERIFY ALL DIMENSIONS AND STRUCTURAL MEMBERS PRIOR TO STARTING CONSTRUCTION, BUILDING IS TO MEET OR EXCEED ALL STATE AND LOCAL BUILDING CODES.

